DATE:	APPROVED BY:	SIGNATURE:

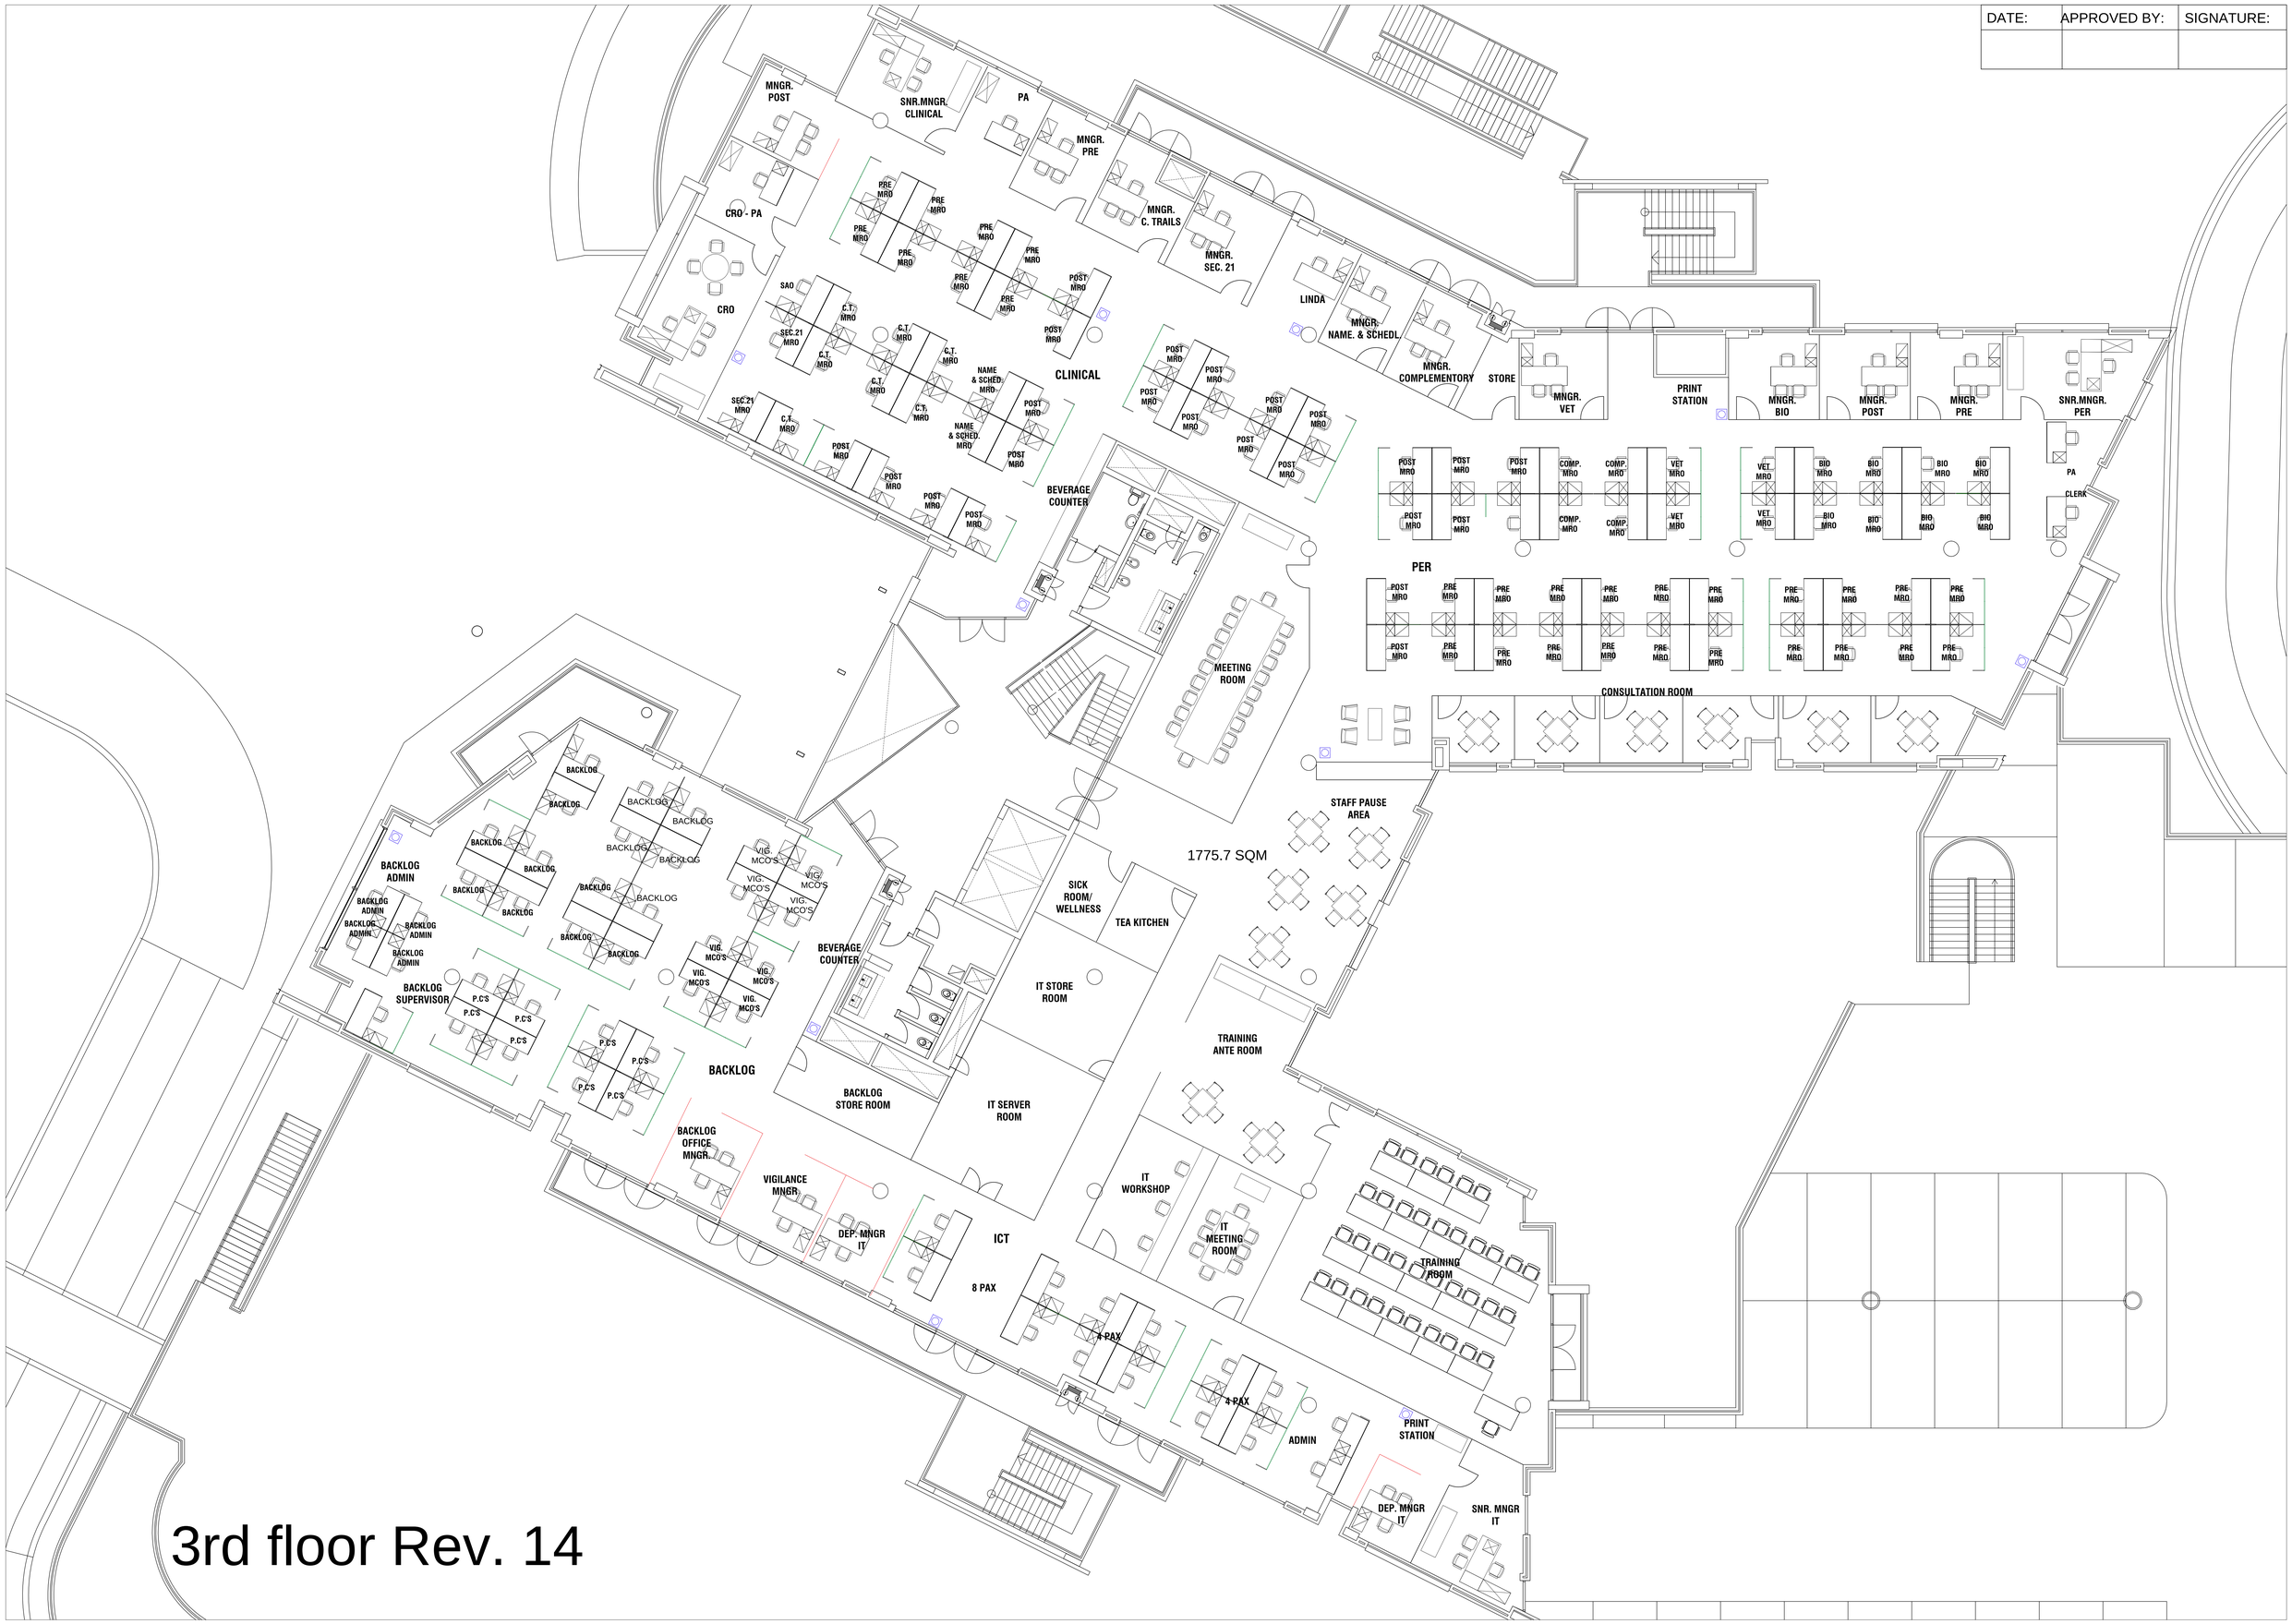

3rd floor Rev. 14