DATE:	APPROVED BY:	SIGNATURE:

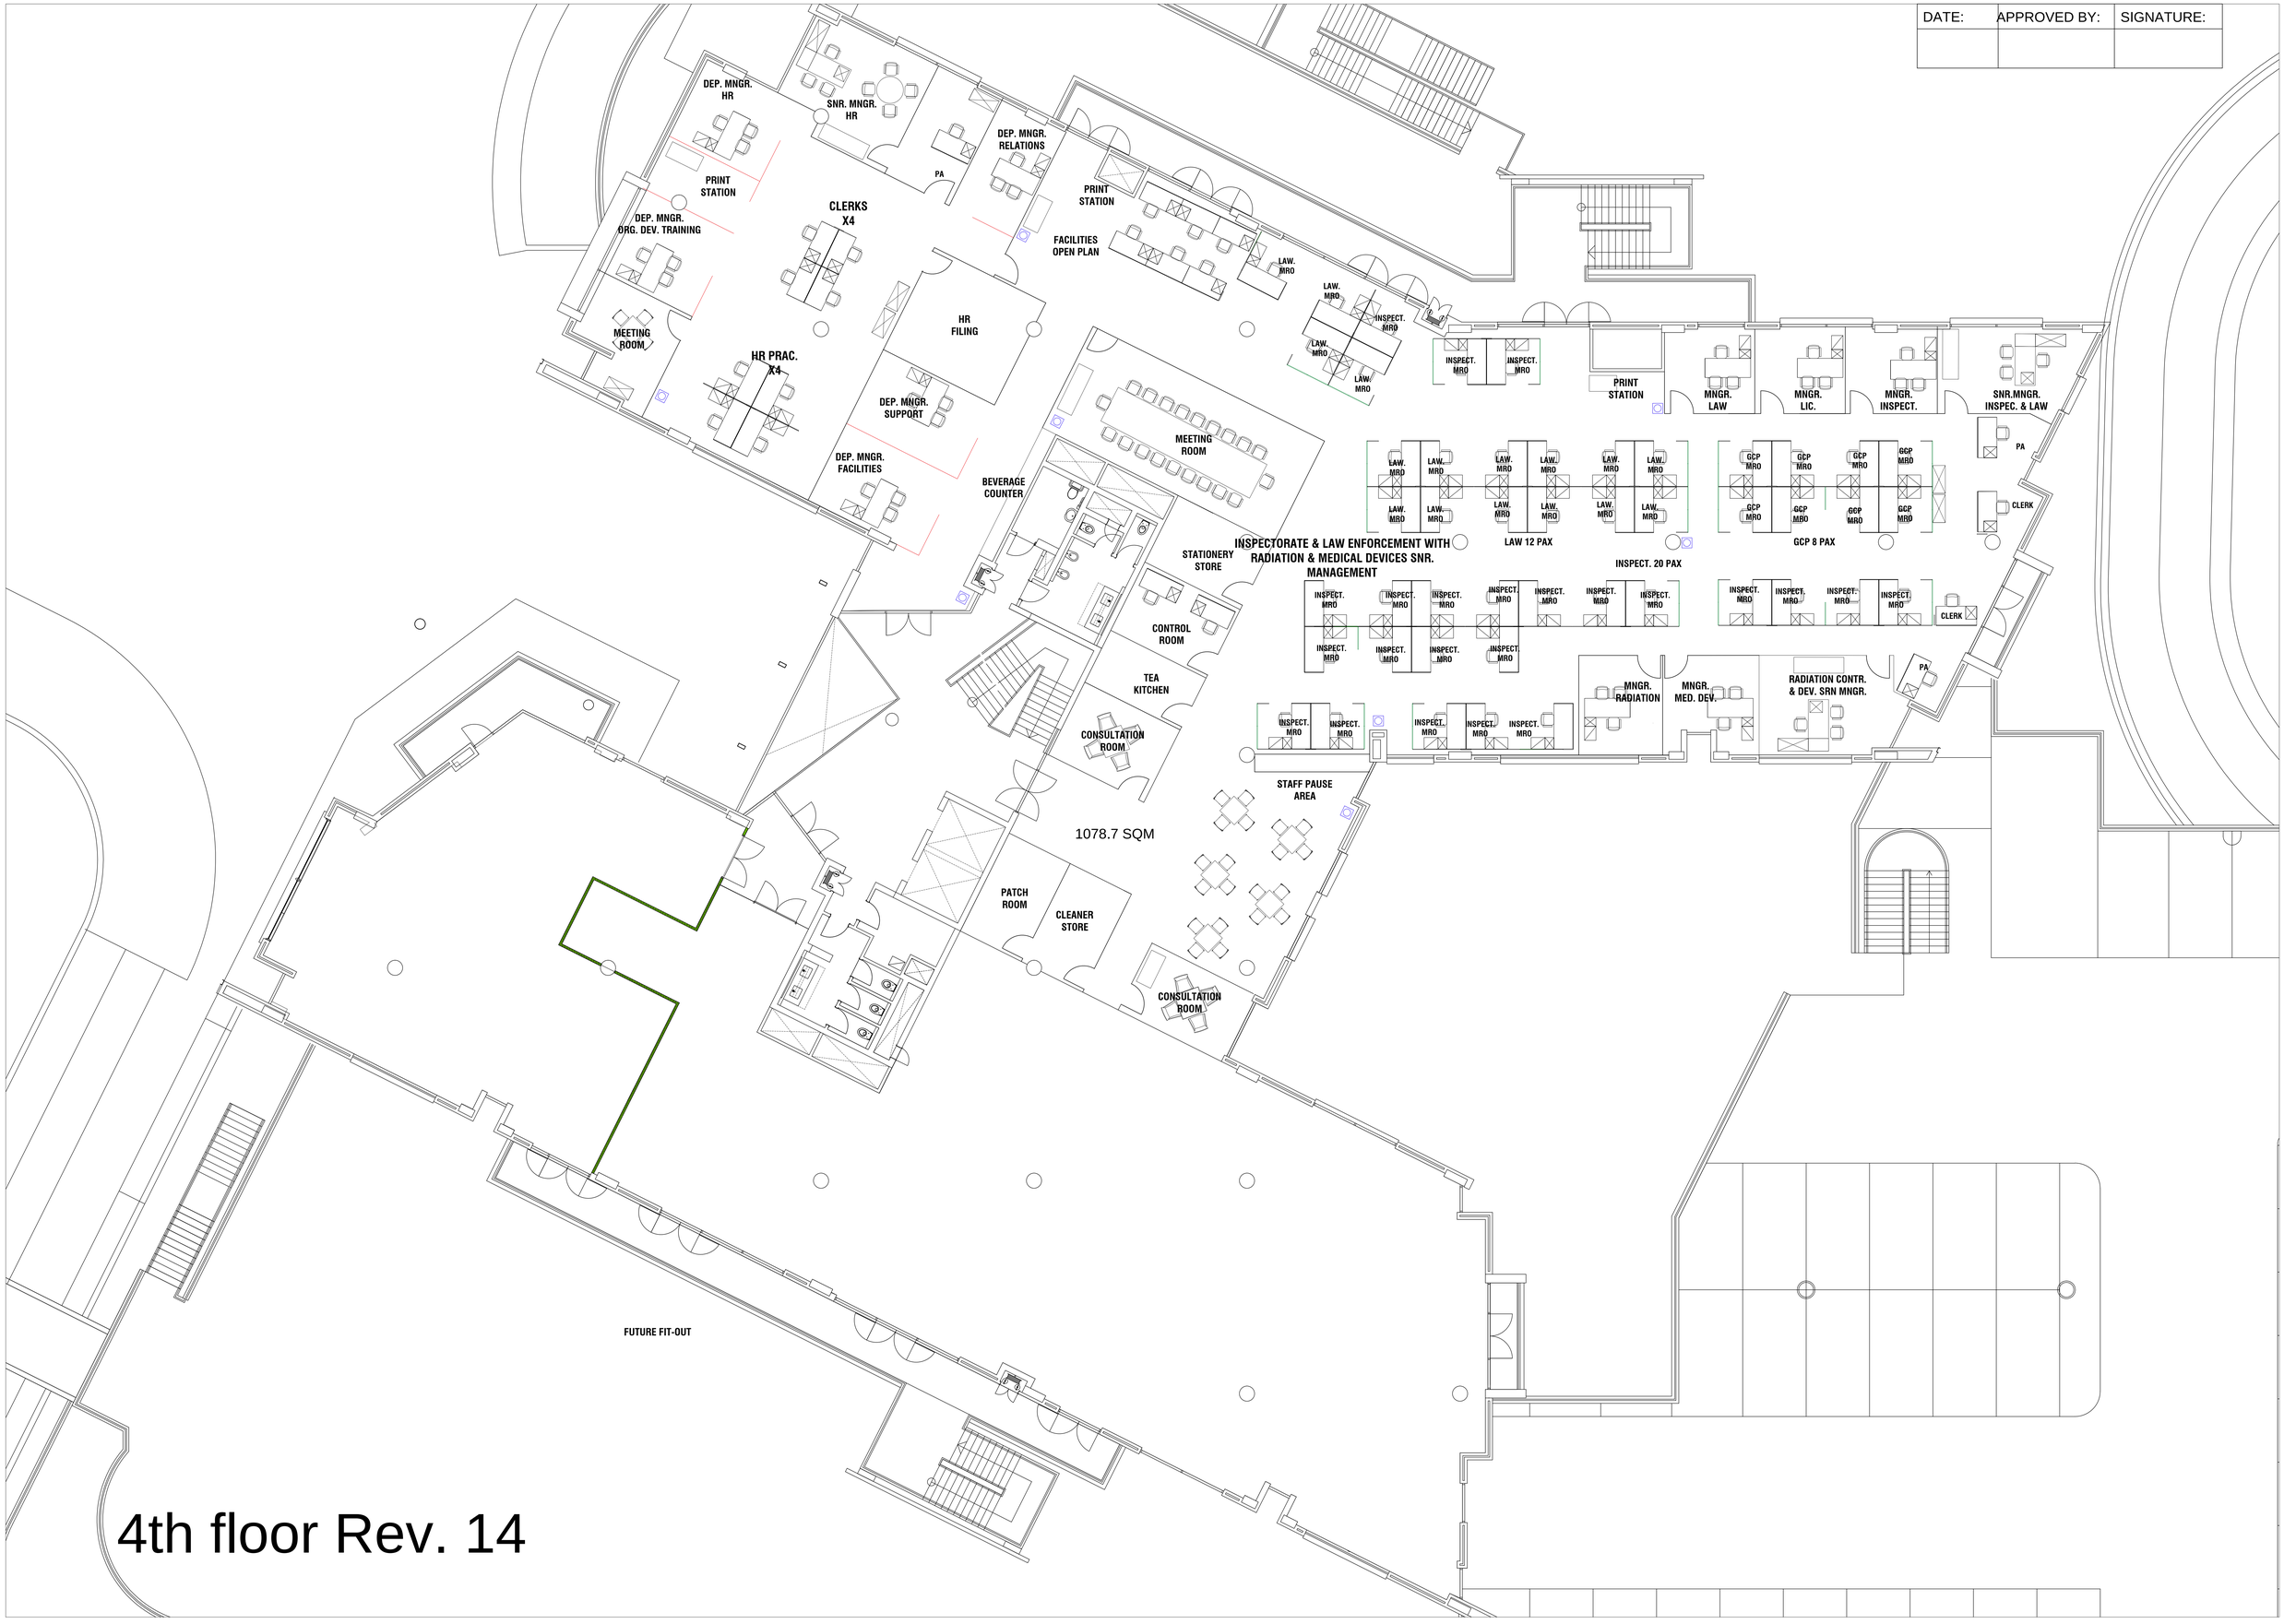

4th floor Rev. 14